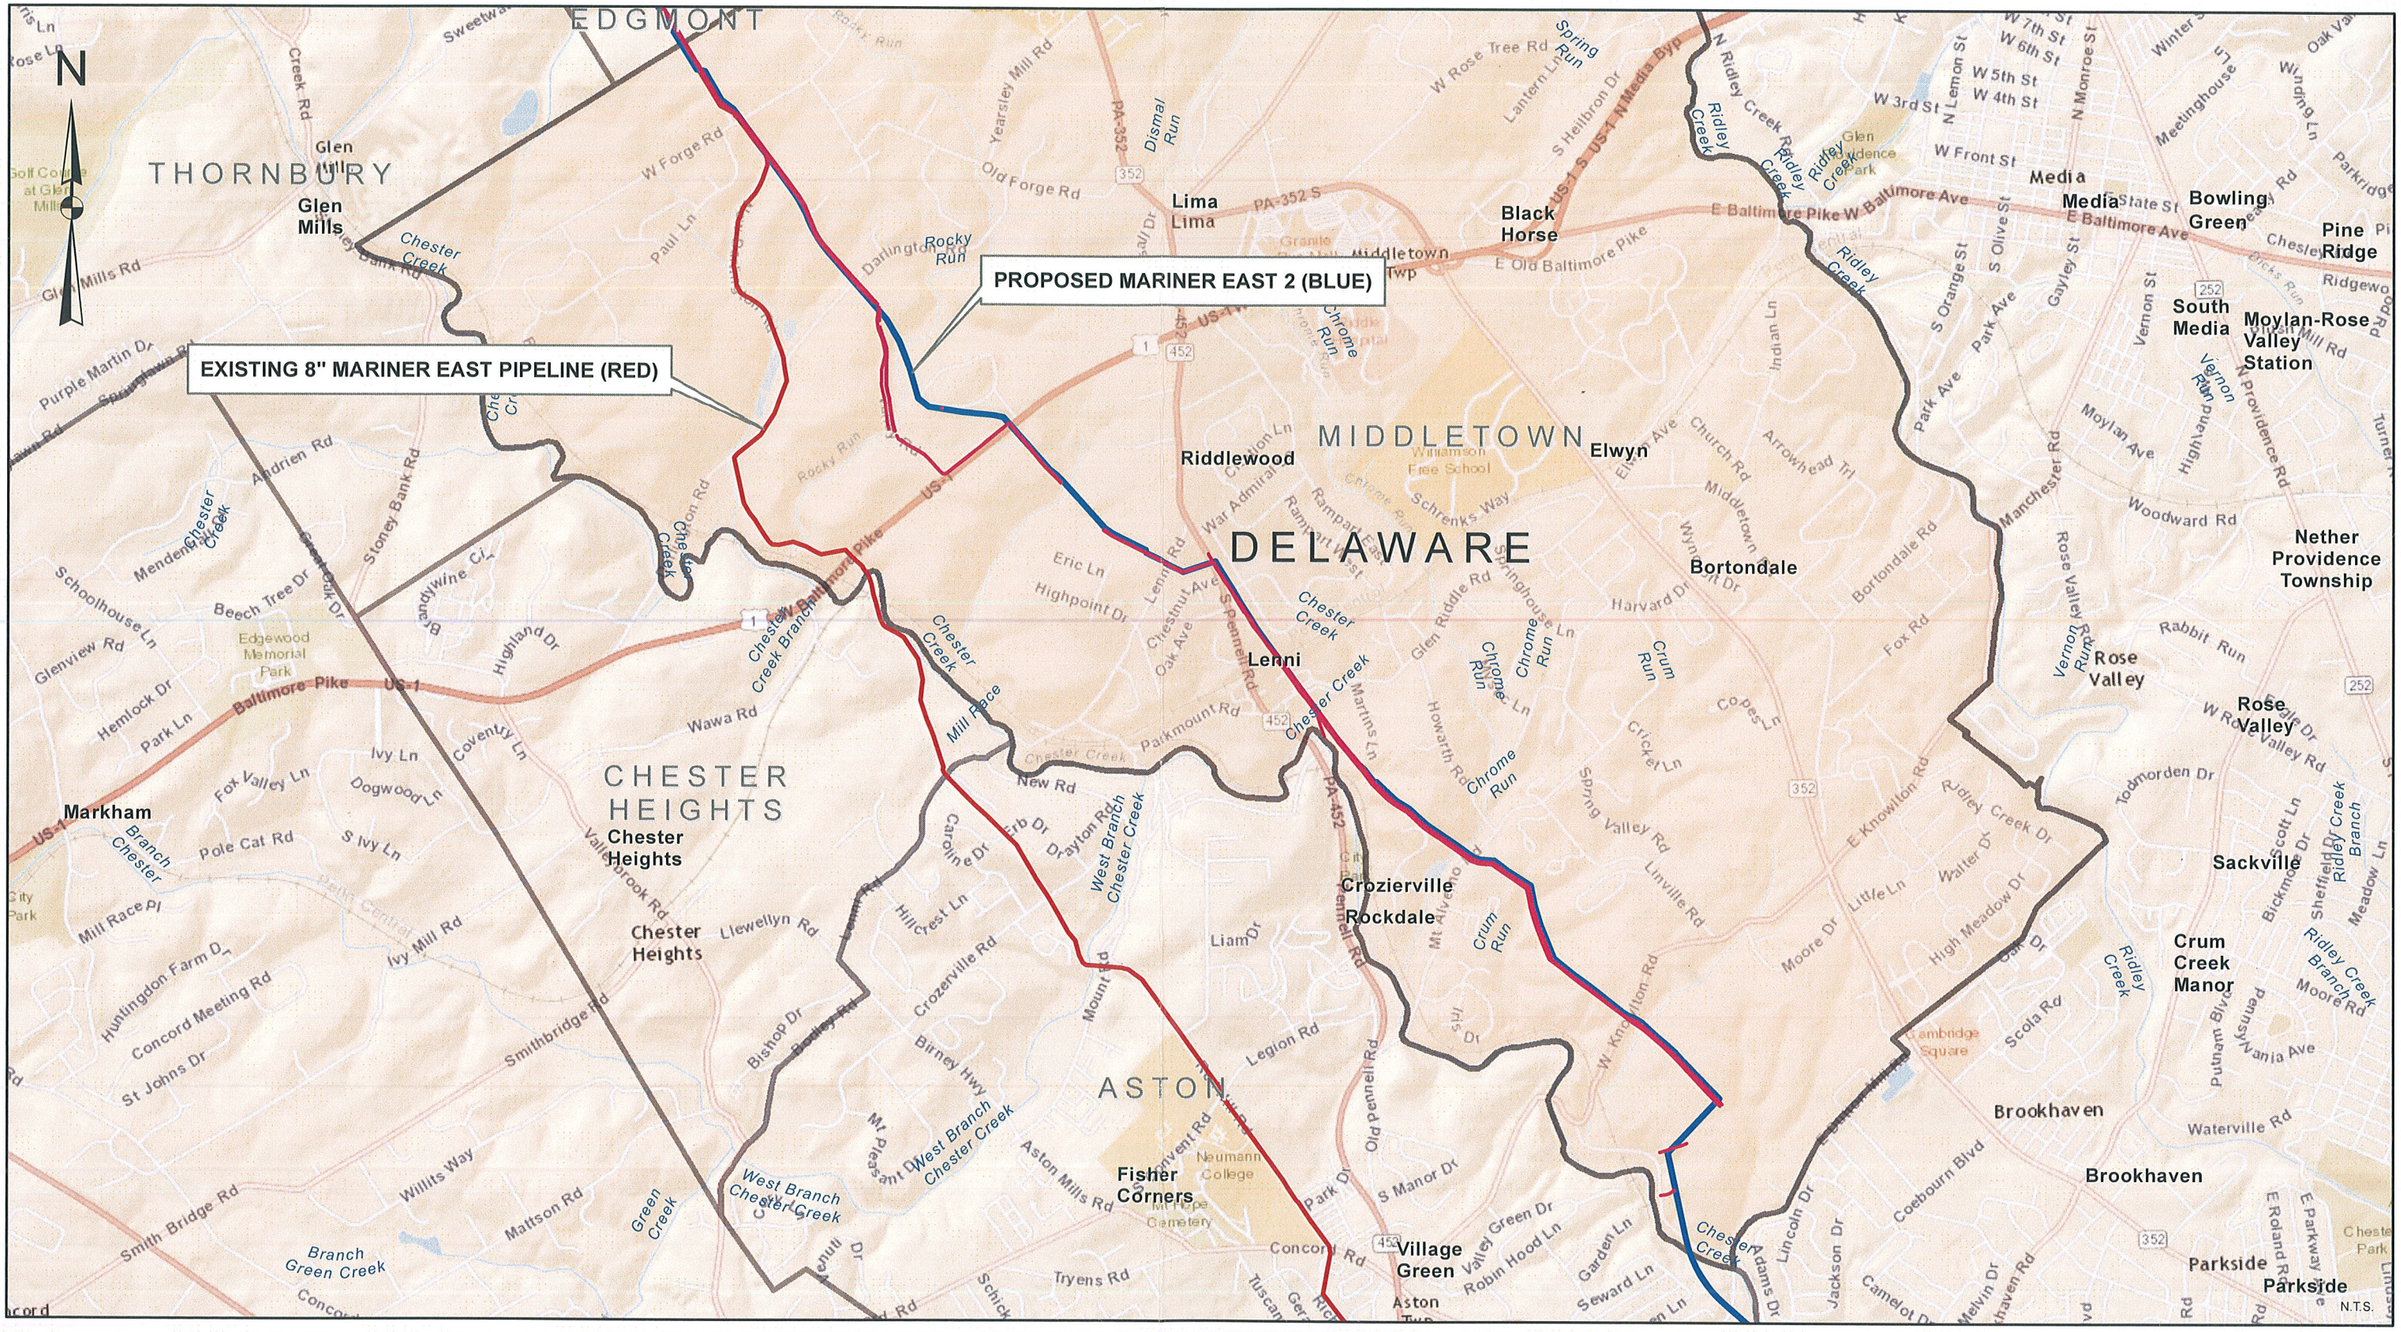

LEGEND

Legend

- Existing Pipelines
- Proposed Mariner East 2 Pipeline
- Existing 8" Mariner East Pipeline

GENERAL NOTES

1. ROONEY ENGINEERING, INC. AND/OR SUNOCO PIPELINE L.P. ARE NOT RESPONSIBLE FOR THE LOCATION OF THIRD-PARTY PIPELINES AND UTILITIES SHOWN ON THIS DRAWING. THIS INFORMATION IS PRESENTED ON A BEST-EFFORTS BASIS AND IS PROVIDED WITHOUT LIABILITY ON THE PART OF ROONEY ENGINEERING, INC. AND/OR SUNOCO PIPELINE L.P. FOR ANY DAMAGES RESULTING FROM ERRORS OR OMISSIONS IN THIS INFORMATION.

2. PRIOR TO COMMENCING ANY ACTIVITIES WHICH COULD IMPACT PIPELINES OR UTILITIES, CONTACT PENNSYLVANIA ONE CALL AT 811 OR 1-800-242-1778.

REVISIONS

REV	DESCRIPTION	DWN	CHKD	DATE
0	ISSUED FOR REVIEW	RMB	DCM	05/22/15

PENNSYLVANIA PIPELINE PROJECT
STATE: PENNSYLVANIA
COUNTY: DELAWARE
TOWNSHIP: MIDDLETOWN

TETRA TECH ROONEY

Sunoco Pipeline L.P.

PENNSYLVANIA PIPELINE PROJECT

DELAWARE COUNTY, PA
MIDDLETOWN, TOWNSHIP

DRAWN: RMB	DATE: 04/27/15	CHECKED: CG
ENGINEER: DCM		SCALE: AS SHOWN

MIDDLETOWN TOWNSHIP